AVENUE IMPERIA

4/4

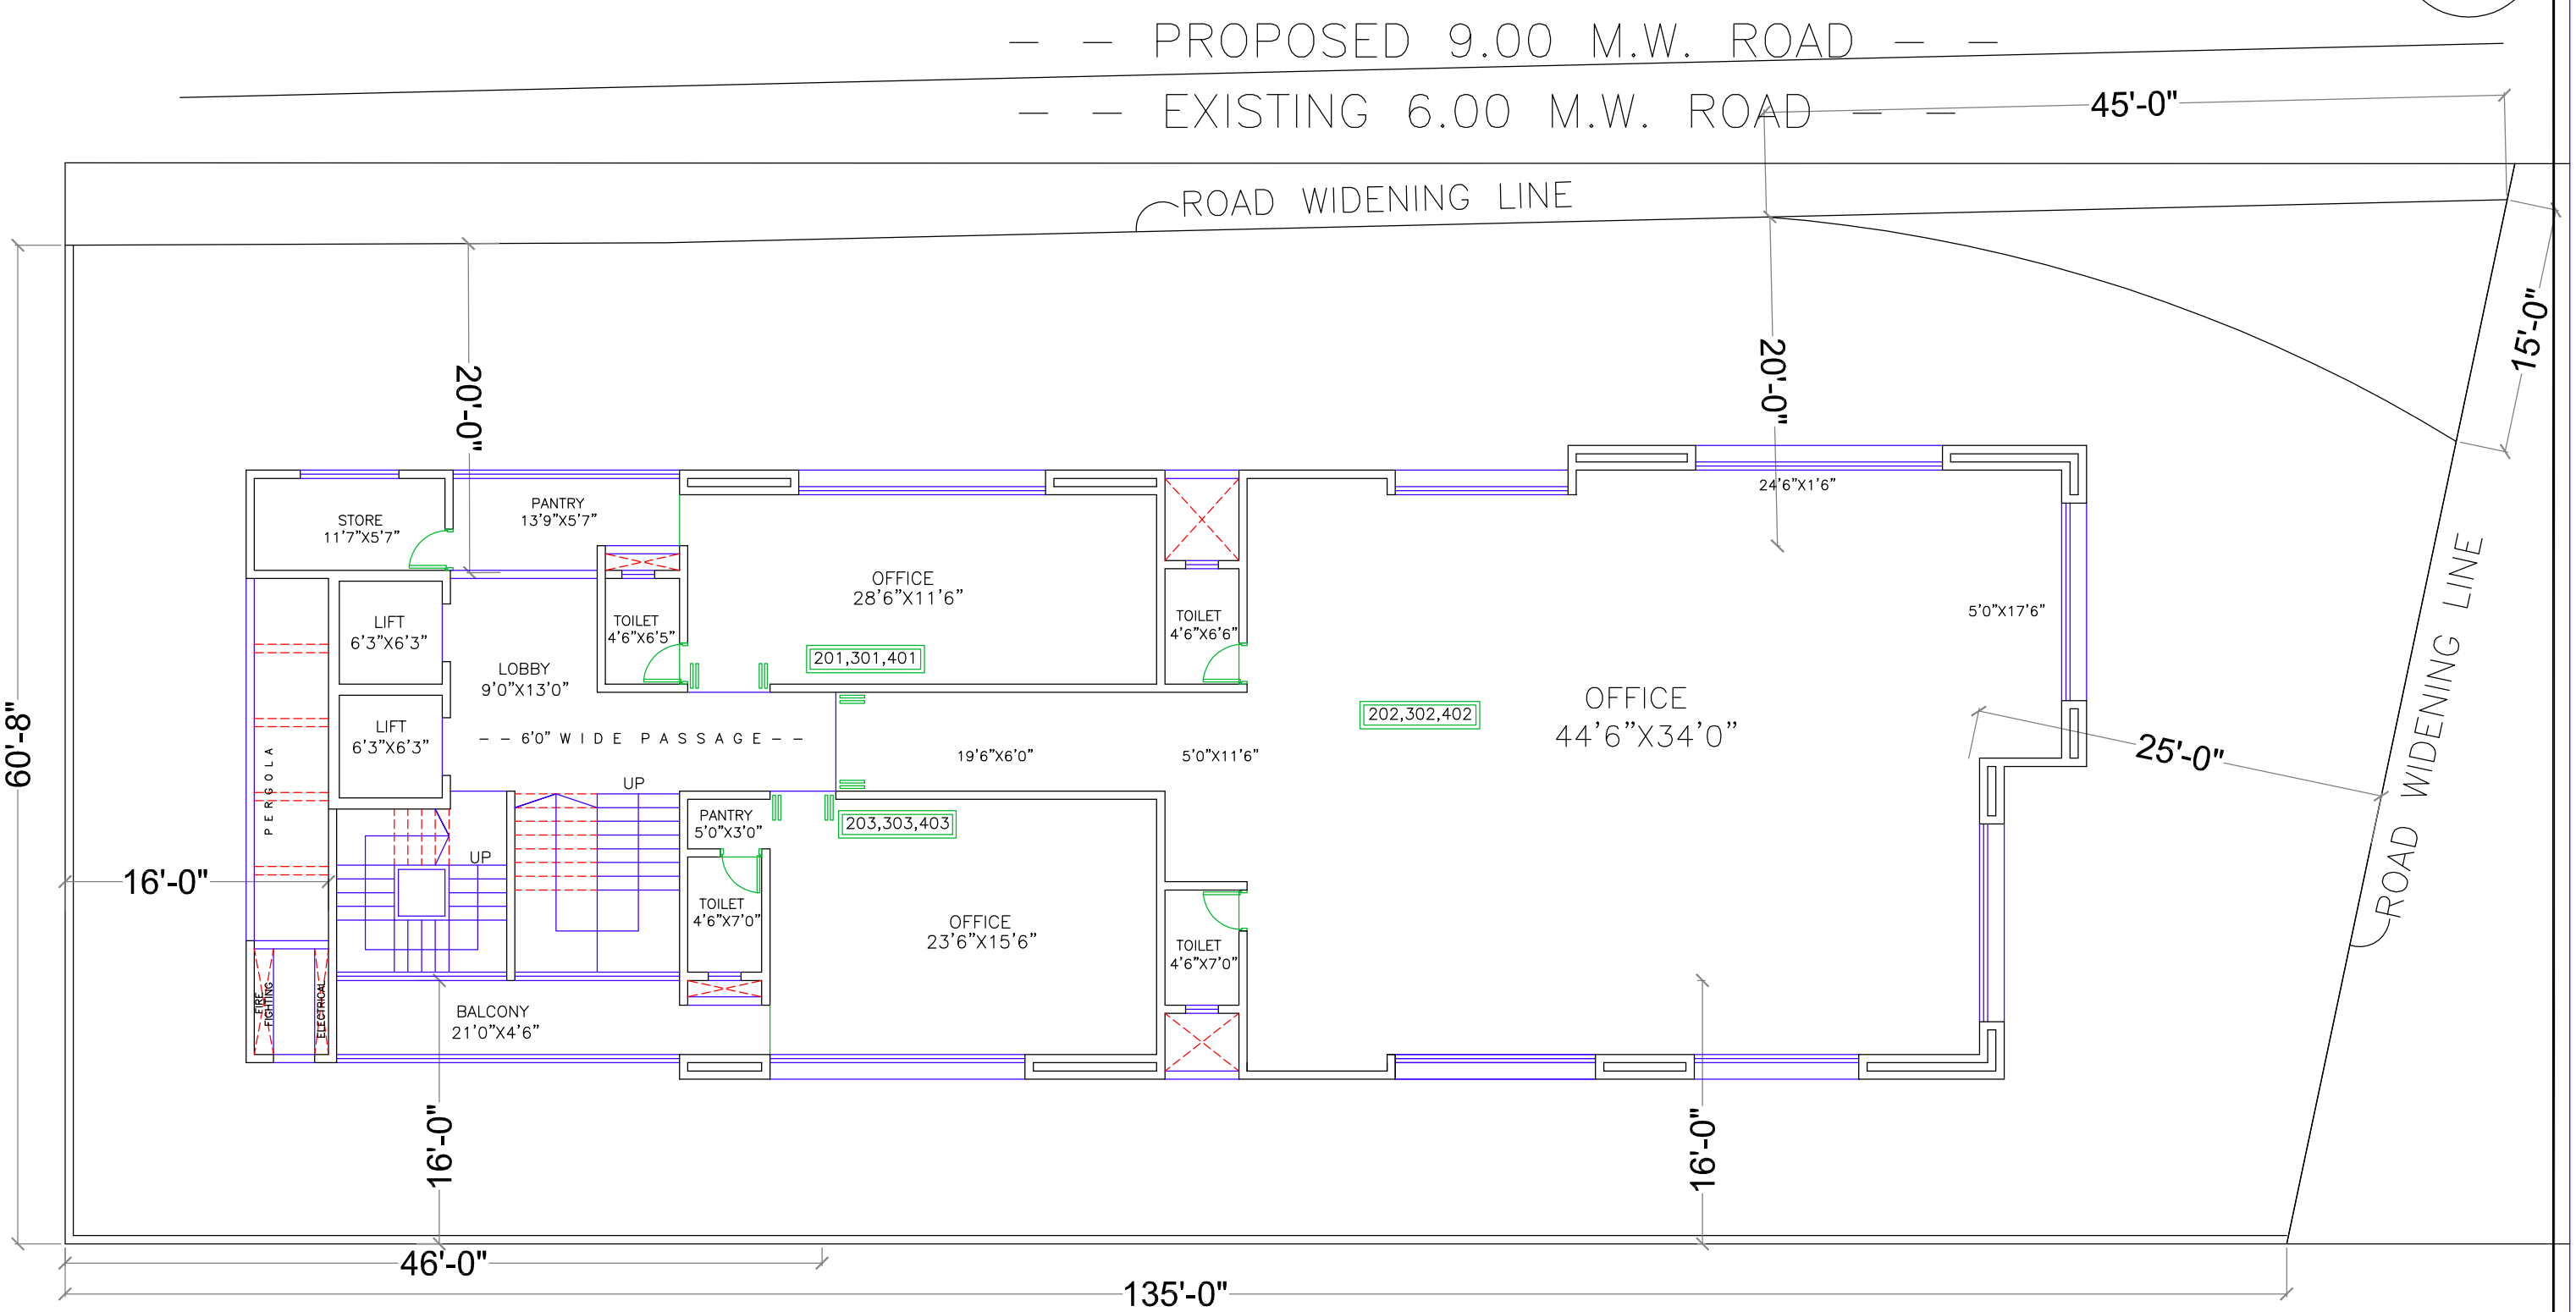

NOTE:-AT 2ND,3RD & 4TH FLOOR PASSAGE ENCLOSED AFTER COMPLETION.(OFFICE NO. 202,302,402)

P R O J E C T :

PROPOSED BUILDING AT S.NO.110/11/2, BANER,PUNE.

SHRI. AMIT SHETH SAHEB

SALEABLE AREA

OFFICE NO.	CARPET	SALEABLE AREA
201,301,401	497.00	721.00
202,302,402	1897.00	2751.00
203,303,403	524.00	760.00

TYPICAL FLOOR PLAN

(2ND,3RD & 4TH)

N

VILAS TARWADI
ARCHITECTS & INTERIOR DESIGNERS
"SIDDHI GOLD" 1ST FLOOR S.NO.39 D
SHANKAR SHETH ROAD, NEAR MEERA SOCIETY,
GULTEKADI,PUNE 411037 PH. 26456334
EMAIL - vilastarwadi@gmail.com CA/92/14877

DATE	SCALE	DRAWN BY	JOB NO.
05.05.2016	---	Vinayak	

COMP 19/D: DWG/AMIT SHETH/S.NO.110 BANER/SALE.